KILOWA SAMPLE PROJECT

KILOWA.

KITCHEN . LAUNDRY . WASTE

www.kilowa.design / info@kilowa.design

BOH DRAWINGS

KILOWA.

KITCHEN . LAUNDRY . WASTE

www.kilowa.design / info@kilowa.design

DRAWING LIST

PROJECT NAME	ORG.	ORG DESCRIPTION	DWG STAGE	ZONE	Sheet Number	REV. NO.	Sheet Name	SCALE	SIZE
SMPL	KILOWA	KLW	DD	G00	1103	00	GROUND FLOOR PLAN ELE P1	1:50	A1
SMPL	KILOWA	KLW	DD	G00	1104	00	GROUND FLOOR PLAN ELE P2	1:50	A1
SMPL	KILOWA	KLW	DD	G00	1105	00	GROUND FLOOR MASONRY	1:50	A1
SMPL	KILOWA	KLW	DD	G00	1106	00	GROUND FLOOR PLAN HVAC	1:50	A1
SMPL	KILOWA	KLW	DD	G00	1107	00	GROUND FLOOR DRAIN P1	1:50	A1
SMPL	KILOWA	KLW	DD	G00	1108	00	GROUND FLOOR DRAIN P2	1:50	A1
SMPL	KILOWA	KLW	DD	G00	1109	00	GROUND FLOOR WATER P1	1:50	A1
SMPL	KILOWA	KLW	DD	G00	1110	00	GROUND FLOOR WATER P2	1:50	A1
SMPL	KILOWA	KLW	DD	G00	1111	00	GROUND FLOOR PLAN GAS	1:50	A1
SMPL	KILOWA	KLW	DD	G00	3100	00	SHOW KITCHEN SECTIONS 1	1:25	A1
SMPL	KILOWA	KLW	DD	G00	3101	00	SHOW KITCHEN SECTION 2 & 3	1:25	A1

APPROVAL

REVIEW STATUS	☐ A	☐ B	☐ C	☐ D
	APPROVED	APPROVED AS NOTED	REVISE & RESUBMIT	REJECTED
DATE REVIEWED				
REVIEWED BY				

KEY PLAN:

GENERAL NOTES:

1. ALL DIMENSIONS ARE IN MILLIMETERS AND LEVELS ARE IN METERS UNLESS NOTED OTHERWISE.
2. DO NOT SCALE FROM THIS DRAWING. ONLY WRITTEN DIMENSIONS ARE TO BE FOLLOWED. MENTIONED SIZE DRAWING SET IS FULL SIZE.
3. ALL EQUIPMENTS HAVE THEIR UNIQUE NUMBERING i.e ITEM NO. FOR INFORMATION OF EQUIPMENTS PLEASE REFER EQUIPMENT SPECIFICATION SHEET ALONG WITH THE DRAWINGS.
4. KITCHEN EQUIPMENT SPECIFICATION ARE GIVEN UNDER EQUIPMENT SPECIFICATION SHEET.
5. THE MEP REQUIREMENTS FOR THE EQUIPMENTS ARE SHOWN IN SERVICES DRAWINGS WHICH USED UNIQUE SYMBOLS, WHICH ARE DEFINED IN SHEET NO. 1003.

REFERENCE DESIGN DRAWINGS

REFERENCE NUMBER	DATE	TITLE

REFERENCE SHOP DRAWINGS

REFERENCE NUMBER	DATE	TITLE

RELATED DOCUMENTS

REFERENCE NUMBER	DATE	TITLE

REV	DATE	DESCRIPTION	DRAWN	CHECK	APPROVED

PROJECT TITLE:

KILOWA SAMPLE PROJECT

FACILITY-CONSULTANT:

KILOWA.

KITCHEN . LAUNDRY . WASTE

VISIT:- www.kilowa.design / EMAIL:- info@kilowa.design

Drawing Title:

DRAWING LIST

SMPL -KILOWA-KLW - DD - XXX - 1002

SHEET (1 OF 41)

Date:	Drawn:	Checked:	Format:	Scale:
31/10/19	JK	DB	A1	NTS

PRO:	ORG:	DI:	TOD:
SMPL	KILOWA	KLW	DD

ZONE:	DWG. NO:	REV:
XXX	1002	00

KILOWA. KITCHEN . LAUNDRY . WASTE

KILOWA.

KITCHEN . LAUNDRY . WASTE

www.kilowa.design / info@kilowa.design


- REFER SHEET 1104 FOR PART PLAN 2



APPROVAL

REVIEW STATUS	A	B	C	D
	APPROVED	APPROVED AS NOTED	REVISE & RESUBMIT	REJECTED
DATE REVIEWED				
REVIEWED BY				

KEY PLAN:

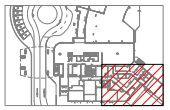

GENERAL NOTES:

1. ALL DIMENSIONS ARE IN MILLIMETERS AND LEVELS ARE IN METERS UNLESS NOTED OTHERWISE.
2. DO NOT SCALE FROM THIS DRAWING. ONLY WRITTEN DIMENSIONS ARE TO BE FOLLOWED. MENTIONED SIZE DRAWING SET IS FULL SIZE.
3. ALL EQUIPMENTS HAVE THEIR UNIQUE NUMBERING i.e ITEM NO. FOR INFORMATION OF EQUIPMENTS PLEASE REFER EQUIPMENT SPECIFICATION SHEET ALONG WITH THE DRAWINGS.
4. KITCHEN EQUIPMENT SPECIFICATION ARE GIVEN UNDER EQUIPMENT SPECIFICATION SHEET.
5. THE MEP REQUIREMENTS FOR THE EQUIPMENTS ARE SHOWN IN SERVICES DRAWINGS WHICH USED UNIQUE SYMBOLS, WHICH ARE DEFINED IN SHEET NO. 1003.

REFERENCE DESIGN DRAWINGS

REFERENCE NUMBER	DATE	TITLE

REFERENCE SHOP DRAWINGS

REFERENCE NUMBER	DATE	TITLE

RELATED DOCUMENTS

REFERENCE NUMBER	DATE	TITLE

REV	DATE	DESCRIPTION	DRAWN	CHECK	APPROVED

PROJECT TITLE:

KILOWA SAMPLE PROJECT

FACILITY-CONSULTANT:

KILOWA.

KITCHEN . LAUNDRY . WASTE

VISIT:- www.kilowa.design / EMAIL:- info@kilowa.design

Drawing Title:

GROUND FLOOR PLAN ELE P1

SMPL -KILOWA-KLW - DD - G00 - 1103

SHEET (9 OF 41)

Date:	Drawn:	Checked:	Format:	Scale:
31/10/19	JK	DB	A1	1:50


PRO:	ORG:	DI:	TOD:
SMPL	KILOWA	KLW	DD

ZONE:	DWG. NO:	REV:
G00	1103	00

KILOWA.

KITCHEN . LAUNDRY . WASTE


www.kilowa.design / info@kilowa.design

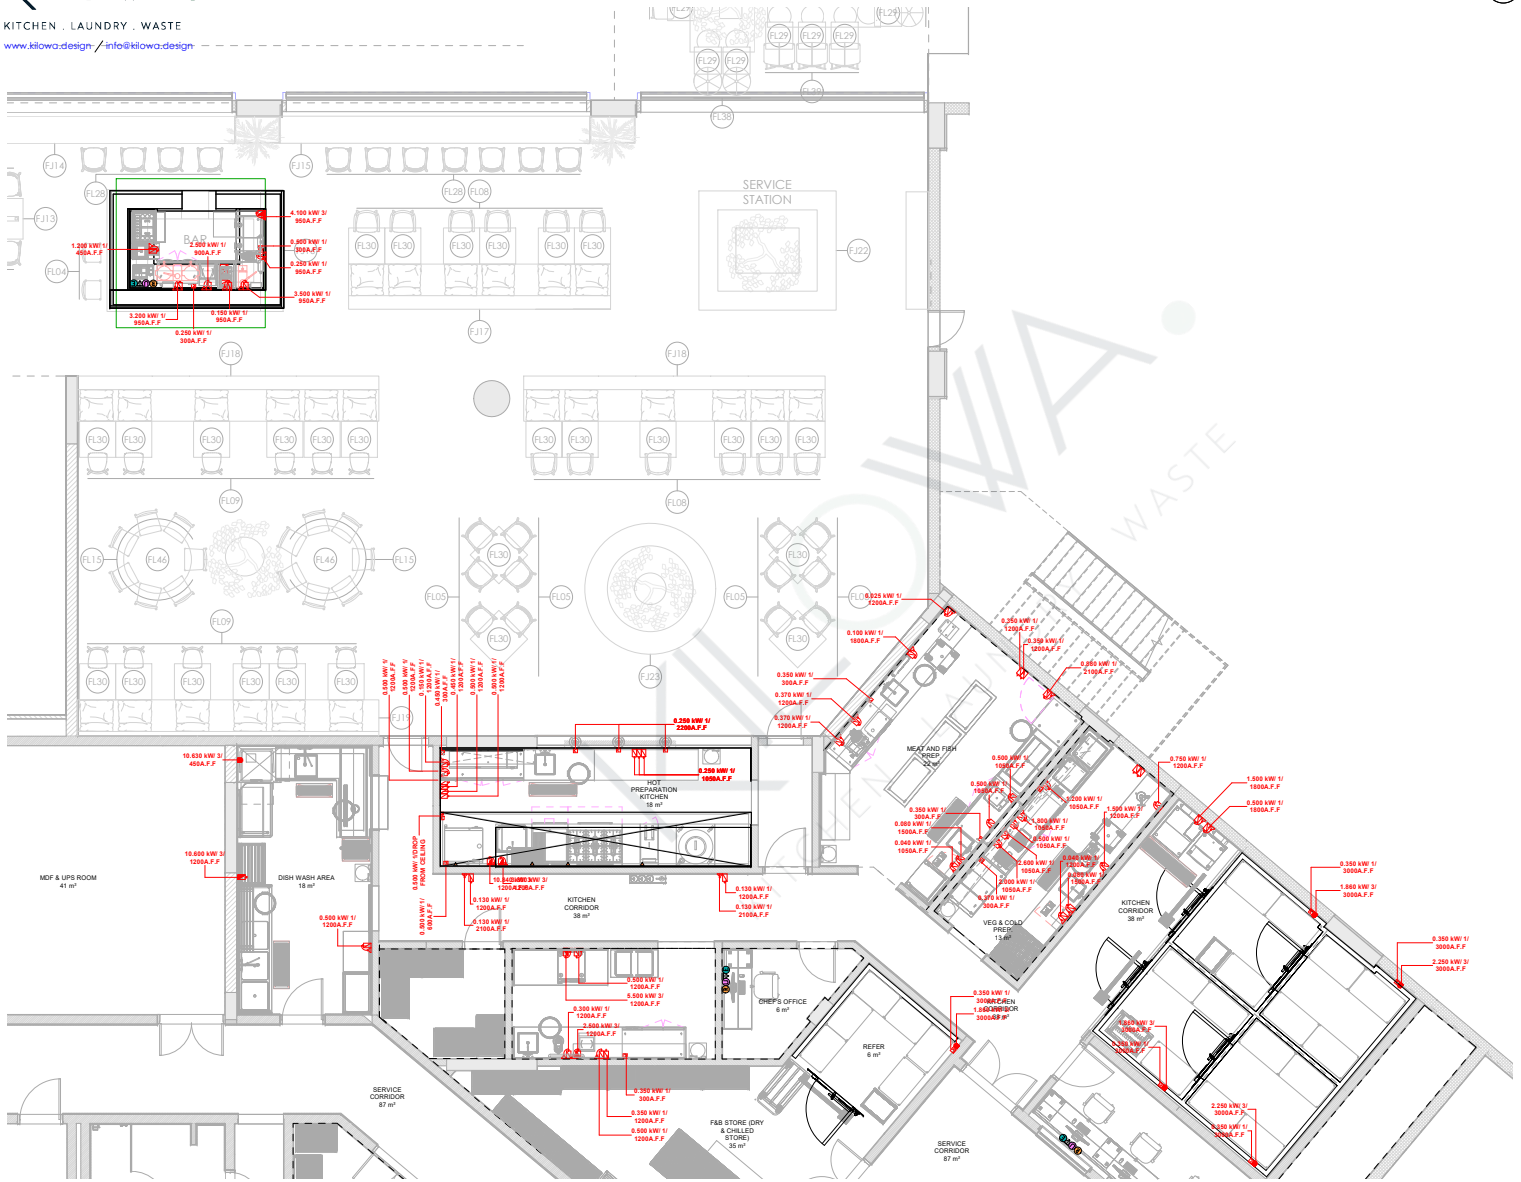

APPROVAL

REVIEW STATUS	A	B	C	D
	APPROVED	APPROVED AS NOTED	REVISE & RESUBMIT	REJECTED
DATE REVIEWED				
REVIEWED BY				

KEY PLAN:

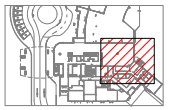

GENERAL NOTES:

1. ALL DIMENSIONS ARE IN MILLIMETERS AND LEVELS ARE IN METERS UNLESS NOTED OTHERWISE.
2. DO NOT SCALE FROM THIS DRAWING. ONLY WRITTEN DIMENSIONS ARE TO BE FOLLOWED. MENTIONED SIZE DRAWING SET IS FULL SIZE.
3. ALL EQUIPMENTS HAVE THEIR UNIQUE NUMBERING i.e ITEM NO. FOR INFORMATION OF EQUIPMENTS PLEASE REFER EQUIPMENT SPECIFICATION SHEET ALONG WITH THE DRAWINGS.
4. KITCHEN EQUIPMENT SPECIFICATION ARE GIVEN UNDER EQUIPMENT SPECIFICATION SHEET.
5. THE MEP REQUIREMENTS FOR THE EQUIPMENTS ARE SHOWN IN SERVICES DRAWINGS WHICH USED UNIQUE SYMBOLS, WHICH ARE DEFINED IN SHEET NO. 1005.

REFERENCE DESIGN DRAWINGS

REFERENCE NUMBER	DATE	TITLE

REFERENCE SHOP DRAWINGS

REFERENCE NUMBER	DATE	TITLE

RELATED DOCUMENTS

REFERENCE NUMBER	DATE	TITLE

REV	DATE	DESCRIPTION	DRAWN	CHECK	APPROVED

PROJECT TITLE:

KILOWA SAMPLE PROJECT

FACILITY-CONSULTANT:

KILOWA.

KITCHEN . LAUNDRY . WASTE

VISIT:- www.kilowa.design / EMAIL:- info@kilowa.design

Drawing Title:

GROUND FLOOR PLAN ELE P2

SMPL -KILOWA-KLW - DD - G00 - 1104

SHEET (10 OF 41)

Date:	Drawn:	Checked:	Format:	Scale:
31/10/19	JK	DB	A1	1:50


PRO:	ORG:	DI:	TOD:
SMPL	KILOWA	KLW	DD

ZONE:	DWG. NO:	REV:
G00	1104	00

KILOWA.

KITCHEN . LAUNDRY . WASTE


www.kilowa.design / info@kilowa.design

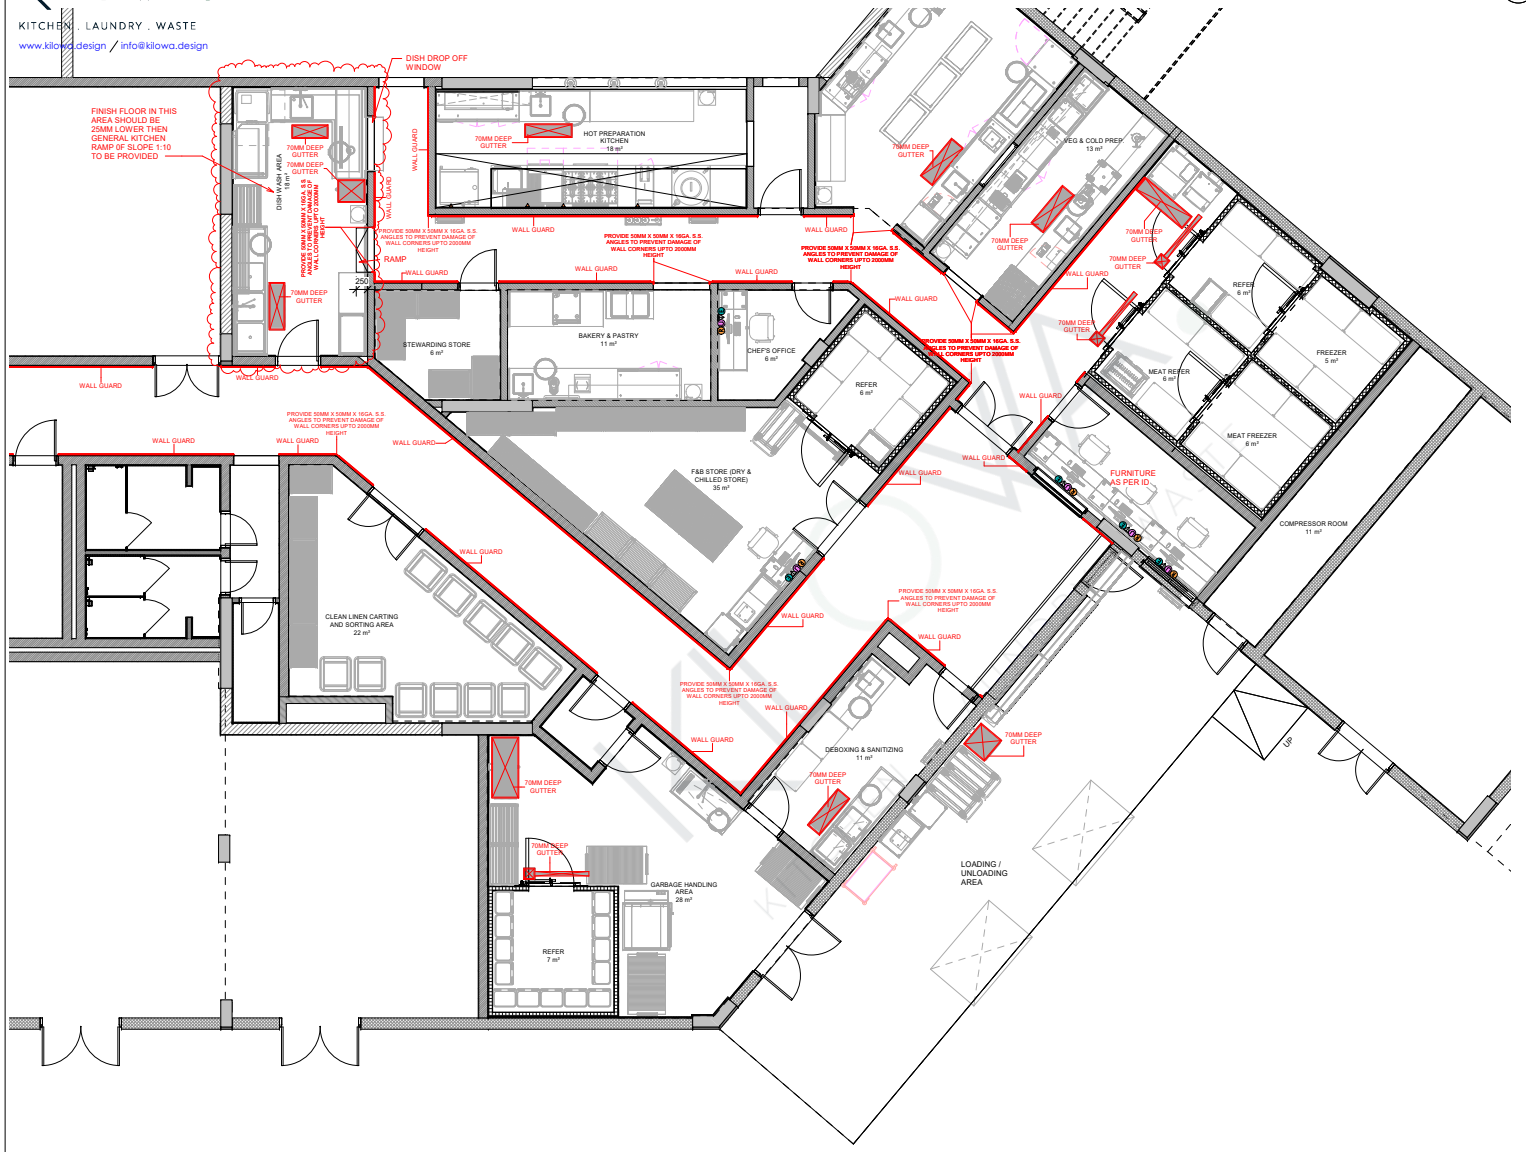

APPROVAL

REVIEW STATUS	A	B	C	D
	APPROVED	APPROVED AS NOTED	REVISE & RESUBMIT	REJECTED
DATE REVIEWED				
REVIEWED BY				

KEY PLAN:

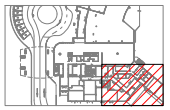

GENERAL NOTES:

1. ALL DIMENSIONS ARE IN MILLIMETERS AND LEVELS ARE IN METERS UNLESS NOTED OTHERWISE.
2. DO NOT SCALE FROM THIS DRAWING. ONLY WRITTEN DIMENSIONS ARE TO BE FOLLOWED. MENTIONED SIZE DRAWING SET IS FULL SIZE.
3. ALL EQUIPMENTS HAVE THEIR UNIQUE NUMBERING i.e ITEM NO. FOR INFORMATION OF EQUIPMENTS PLEASE REFER EQUIPMENT SPECIFICATION SHEET ALONG WITH THE DRAWINGS.
4. KITCHEN EQUIPMENT SPECIFICATION ARE GIVEN UNDER EQUIPMENT SPECIFICATION SHEET.
5. THE MEP REQUIREMENTS FOR THE EQUIPMENTS ARE SHOWN IN SERVICES DRAWINGS WHICH USED UNIQUE SYMBOLS, WHICH ARE DEFINED IN SHEET NO. 1005.

REFERENCE DESIGN DRAWINGS

REFERENCE NUMBER	DATE	TITLE

REFERENCE SHOP DRAWINGS

REFERENCE NUMBER	DATE	TITLE

RELATED DOCUMENTS

REFERENCE NUMBER	DATE	TITLE

REV	DATE	DESCRIPTION	DRAWN	CHECK	APPROVED
1	Date 1	Revision 1			

PROJECT TITLE:

KILOWA SAMPLE PROJECT

FACILITY-CONSULTANT:

KILOWA.

KITCHEN . LAUNDRY . WASTE

VISIT:- www.kilowa.design / EMAIL:- info@kilowa.design

Drawing Title:

GROUND FLOOR MASONRY

SMPL -KILOWA-KLW - DD - G00 - 1105

SHEET (17 OF 41)

Date:	Drawn:	Checked:	Format:	Scale:
31/10/19	JK	DB	A1	1 : 50


PRO:	ORG:	DI:	TOD:
SMPL	KILOWA	KLW	DD

ZONE:	DWG. NO:	REV:
G00	1105	00

KILOWA.

KITCHEN . LAUNDRY . WASTE


www.kilowa.design / info@kilowa.design

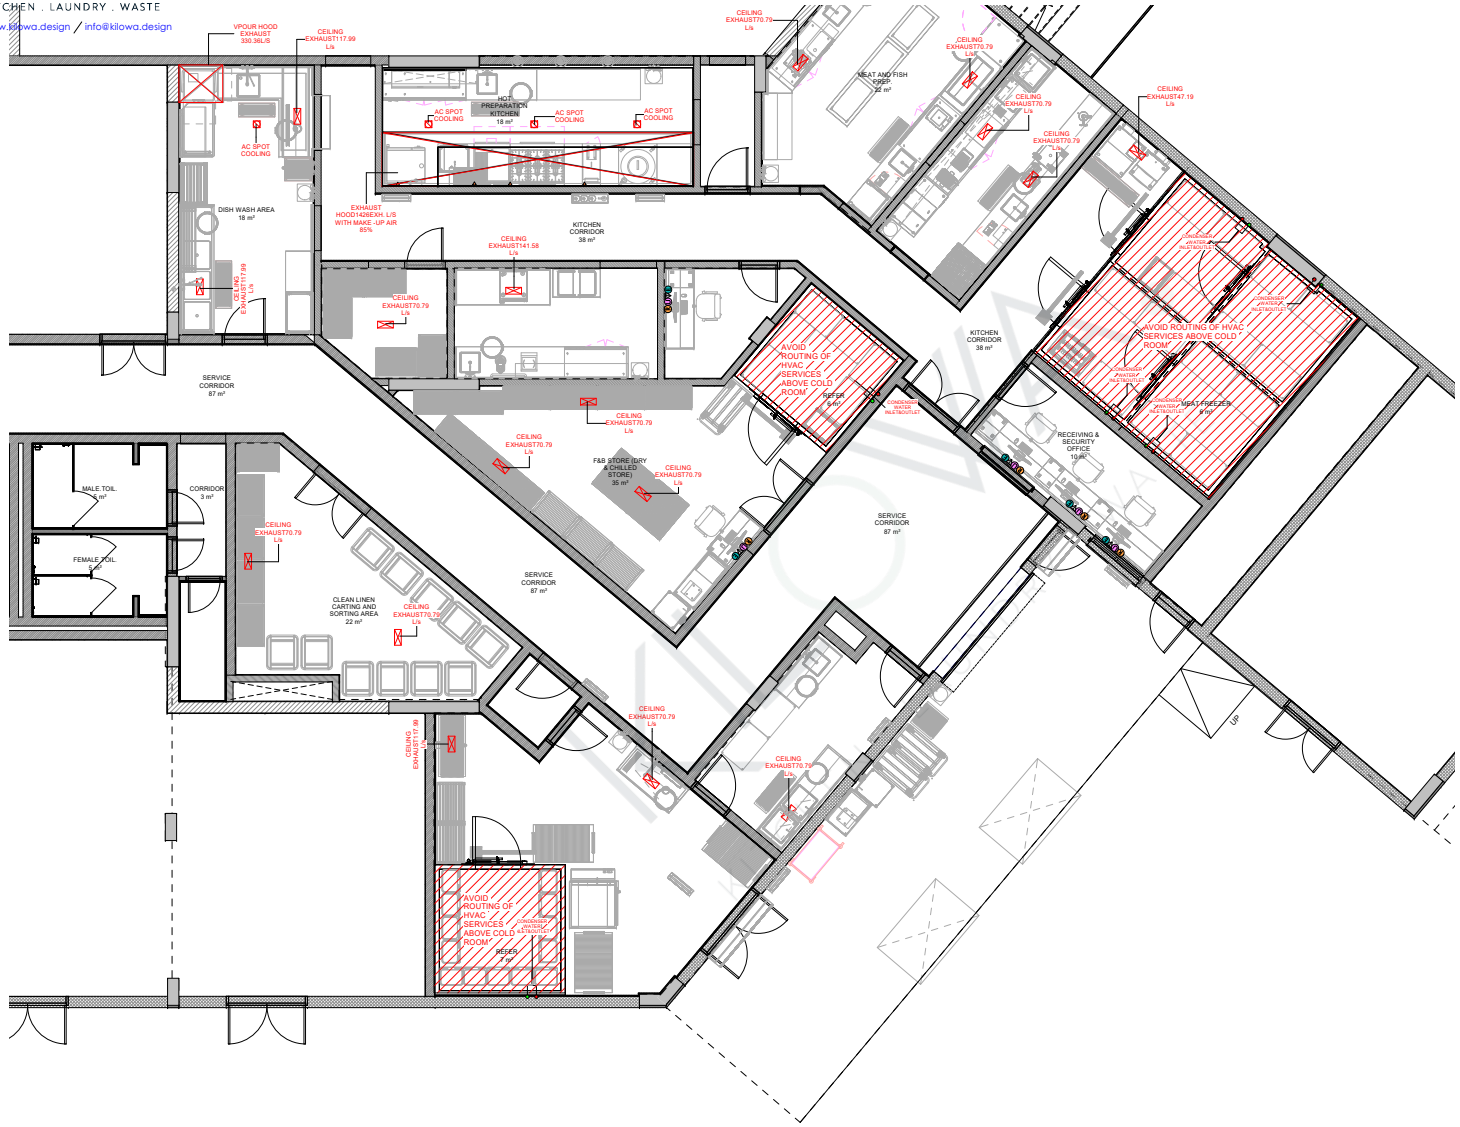

APPROVAL

REVIEW STATUS	A	B	C	D
	APPROVED	APPROVED AS NOTED	REVISE & RESUBMIT	REJECTED
DATE REVIEWED				
REVIEWED BY				

KEY PLAN:

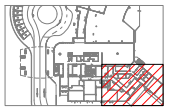

GENERAL NOTES:

1. ALL DIMENSIONS ARE IN MILLIMETERS AND LEVELS ARE IN METERS UNLESS NOTED OTHERWISE.
2. DO NOT SCALE FROM THIS DRAWING. ONLY WRITTEN DIMENSIONS ARE TO BE FOLLOWED. MENTIONED SIZE DRAWING SET IS FULL SIZE.
3. ALL EQUIPMENTS HAVE THEIR UNIQUE NUMBERING i.e ITEM NO. FOR INFORMATION OF EQUIPMENTS PLEASE REFER EQUIPMENT SPECIFICATION SHEET ALONG WITH THE DRAWINGS.
4. KITCHEN EQUIPMENT SPECIFICATION ARE GIVEN UNDER EQUIPMENT SPECIFICATION SHEET.
5. THE MEP REQUIREMENTS FOR THE EQUIPMENTS ARE SHOWN IN SERVICES DRAWINGS WHICH USED UNIQUE SYMBOLS, WHICH ARE DEFINED IN SHEET NO. 1003.

REFERENCE DESIGN DRAWINGS

REFERENCE NUMBER	DATE	TITLE

REFERENCE SHOP DRAWINGS

REFERENCE NUMBER	DATE	TITLE

RELATED DOCUMENTS

REFERENCE NUMBER	DATE	TITLE

REV	DATE	DESCRIPTION	DRAWN	CHECK	APPROVED

PROJECT TITLE:

KILOWA SAMPLE PROJECT

FACILITY-CONSULTANT:

KILOWA.

KITCHEN . LAUNDRY . WASTE

VISIT:- www.kilowa.design / EMAIL:- info@kilowa.design

Drawing Title:

GROUND FLOOR PLAN HVAC

SMPL -KILOWA-KLW - DD - G00 - 1106

SHEET (12 OF 41)

Date:	Drawn:	Checked:	Format:	Scale:
31/10/19	JK	DB	A1	1 : 50

PRO:	ORG:	DI:	TOD:
SMPL	KILOWA	KLW	DD


ZONE:	DWG. NO:	REV:
G00	1106	00

KILOWA.

KITCHEN . LAUNDRY . WASTE

www.kilowa.design / info@kilowa.design


• REFER SHEET 1108 FOR PART PLAN 2

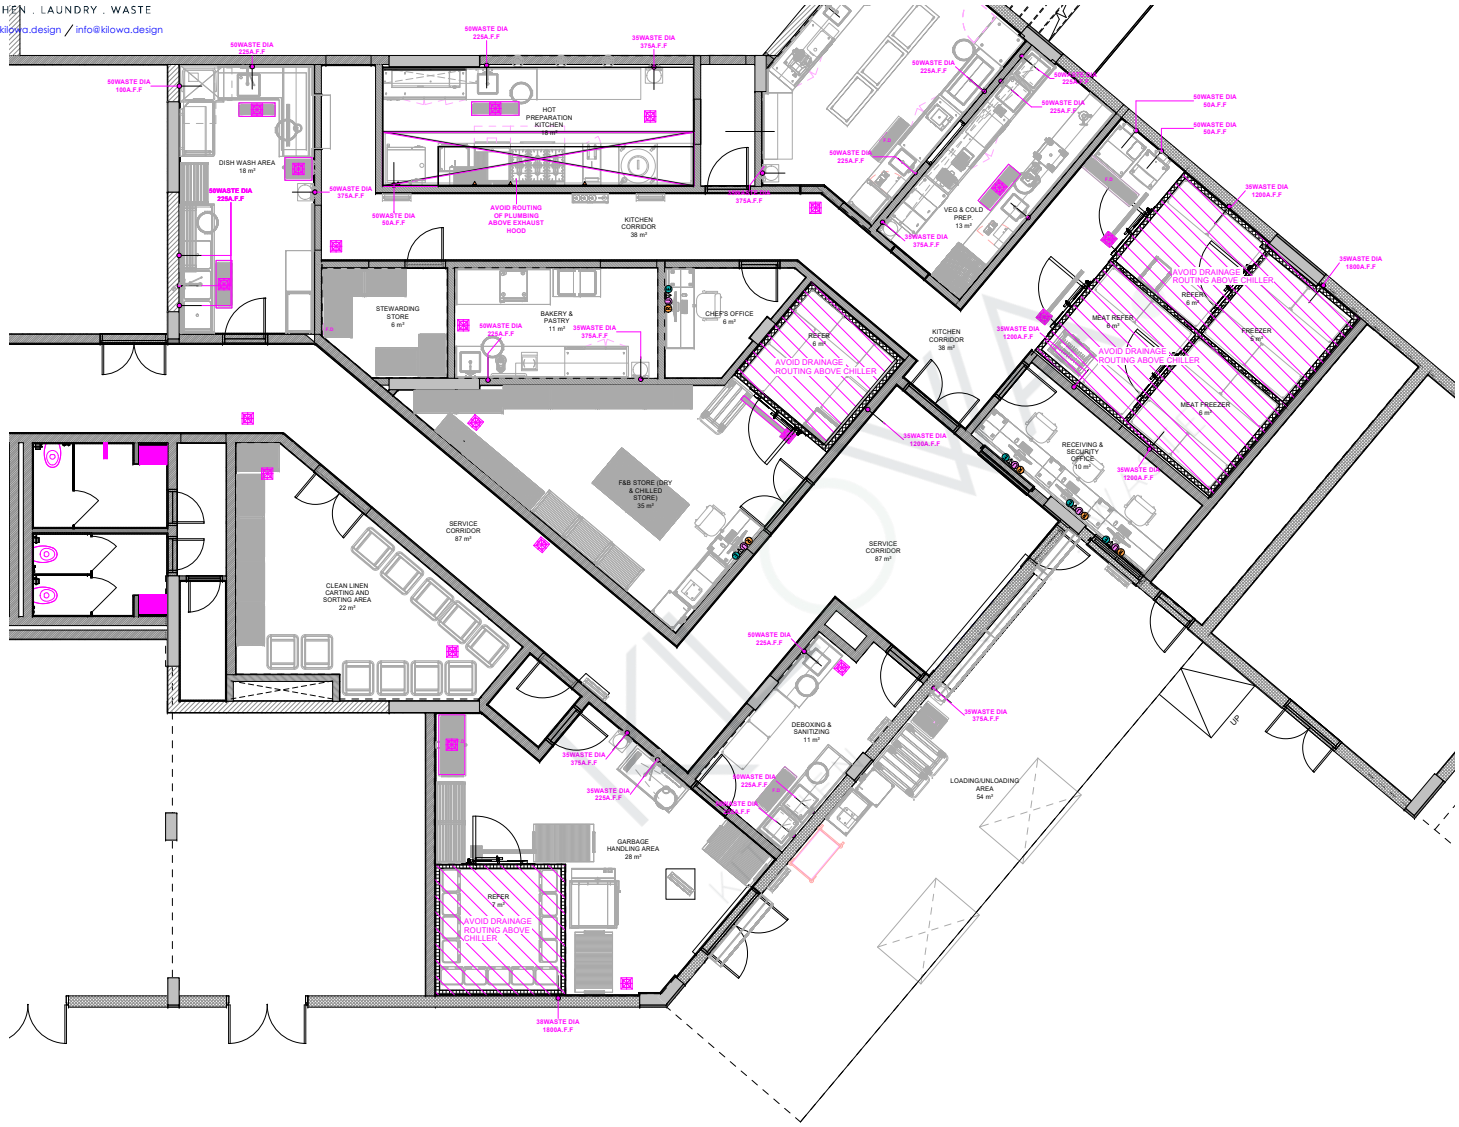

APPROVAL

REVIEW STATUS	A	B	C	D
	APPROVED	APPROVED AS NOTED	REVISE & RESUBMIT	REJECTED
DATE REVIEWED				
REVIEWED BY				

KEY PLAN:

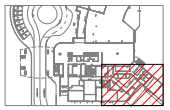

GENERAL NOTES:

1. ALL DIMENSIONS ARE IN MILLIMETERS AND LEVELS ARE IN METERS UNLESS NOTED OTHERWISE.
2. DO NOT SCALE FROM THIS DRAWING. ONLY WRITTEN DIMENSIONS ARE TO BE FOLLOWED. MENTIONED SIZE DRAWING SET IS FULL SIZE.
3. ALL EQUIPMENTS HAVE THEIR UNIQUE NUMBERING i.e ITEM NO. FOR INFORMATION OF EQUIPMENTS PLEASE REFER EQUIPMENT SPECIFICATION SHEET ALONG WITH THE DRAWINGS.
4. KITCHEN EQUIPMENT SPECIFICATION ARE GIVEN UNDER EQUIPMENT SPECIFICATION SHEET.
5. THE MEP REQUIREMENTS FOR THE EQUIPMENTS ARE SHOWN IN SERVICES DRAWINGS WHICH USED UNIQUE SYMBOLS, WHICH ARE DEFINED IN SHEET NO. 1003.

REFERENCE DESIGN DRAWINGS

REFERENCE NUMBER	DATE	TITLE

REFERENCE SHOP DRAWINGS

REFERENCE NUMBER	DATE	TITLE

RELATED DOCUMENTS

REFERENCE NUMBER	DATE	TITLE

REV	DATE	DESCRIPTION	DRAWN	CHECK	APPROVED

PROJECT TITLE:

KILOWA SAMPLE PROJECT

FACILITY-CONSULTANT:

KILOWA.

KITCHEN . LAUNDRY . WASTE

VISIT:- www.kilowa.design / EMAIL:- info@kilowa.design

Drawing Title:

GROUND FLOOR DRAIN P1

SMPL -KILOWA-KLW - DD - G00 - 1107

SHEET (13 OF 41)

Date:	Drawn:	Checked:	Format:	Scale:
31/10/19	JK	DB	A1	1:50


PRO:	ORG:	DI:	TOD:
SMPL	KILOWA	KLW	DD

ZONE:	DWG. NO:	REV:
G00	1107	00

KILOWA.

KITCHEN . LAUNDRY . WASTE


www.kilowa.design / info@kilowa.design

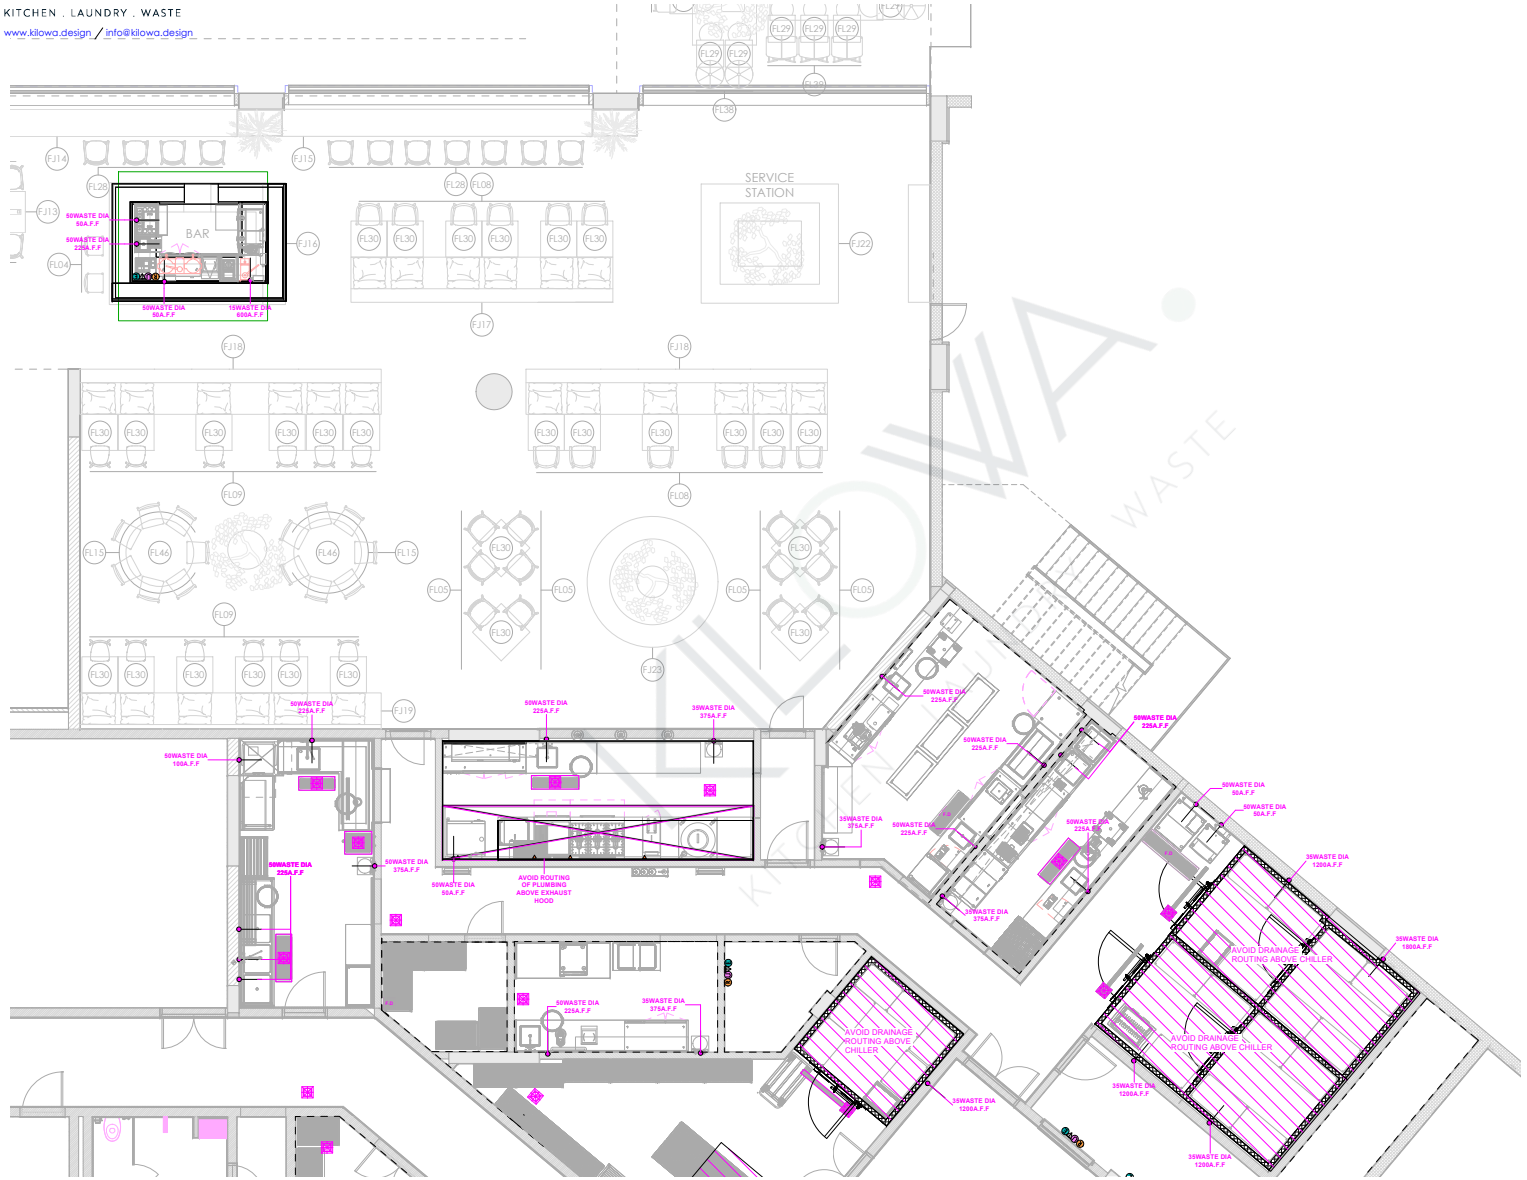

APPROVAL

REVIEW STATUS	A	B	C	D
	APPROVED	APPROVED AS NOTED	REVISE & RESUBMIT	REJECTED
DATE REVIEWED				
REVIEWED BY				

KEY PLAN:

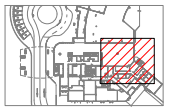

GENERAL NOTES:

1. ALL DIMENSIONS ARE IN MILLIMETERS AND LEVELS ARE IN METERS UNLESS NOTED OTHERWISE.
2. DO NOT SCALE FROM THIS DRAWING. ONLY WRITTEN DIMENSIONS ARE TO BE FOLLOWED. MENTIONED SIZE DRAWING SET IS FULL SIZE.
3. ALL EQUIPMENTS HAVE THEIR UNIQUE NUMBERING i.e ITEM NO. FOR INFORMATION OF EQUIPMENTS PLEASE REFER EQUIPMENT SPECIFICATION SHEET ALONG WITH THE DRAWINGS.
4. KITCHEN EQUIPMENT SPECIFICATION ARE GIVEN UNDER EQUIPMENT SPECIFICATION SHEET.
5. THE MEP REQUIREMENTS FOR THE EQUIPMENTS ARE SHOWN IN SERVICES DRAWINGS WHICH USED UNIQUE SYMBOLS, WHICH ARE DEFINED IN SHEET NO. 1005.

REFERENCE DESIGN DRAWINGS

REFERENCE NUMBER	DATE	TITLE

REFERENCE SHOP DRAWINGS

REFERENCE NUMBER	DATE	TITLE

RELATED DOCUMENTS

REFERENCE NUMBER	DATE	TITLE

REV	DATE	DESCRIPTION	DRAWN	CHECK	APPROVED

PROJECT TITLE:

KILOWA SAMPLE PROJECT

FACILITY-CONSULTANT:

KILOWA.

KITCHEN . LAUNDRY . WASTE

VISIT:- www.kilowa.design / EMAIL:- info@kilowa.design

Drawing Title:

GROUND FLOOR DRAIN P2

SMPL -KILOWA-KLW - DD - G00 - 1108

SHEET (14 OF 41)

Date:	Drawn:	Checked:	Format:	Scale:
31/10/19	JK	DB	A1	1:50

PRO:	ORG:	DI:	TOD:
SMPL	KILOWA	KLW	DD


ZONE:	DWG. NO:	REV:
G00	1108	00

KILOWA.

KITCHEN . LAUNDRY . WASTE

www.kilowa.design / info@kilowa.design


• REFER SHEET 1109 FOR PART PLAN 2

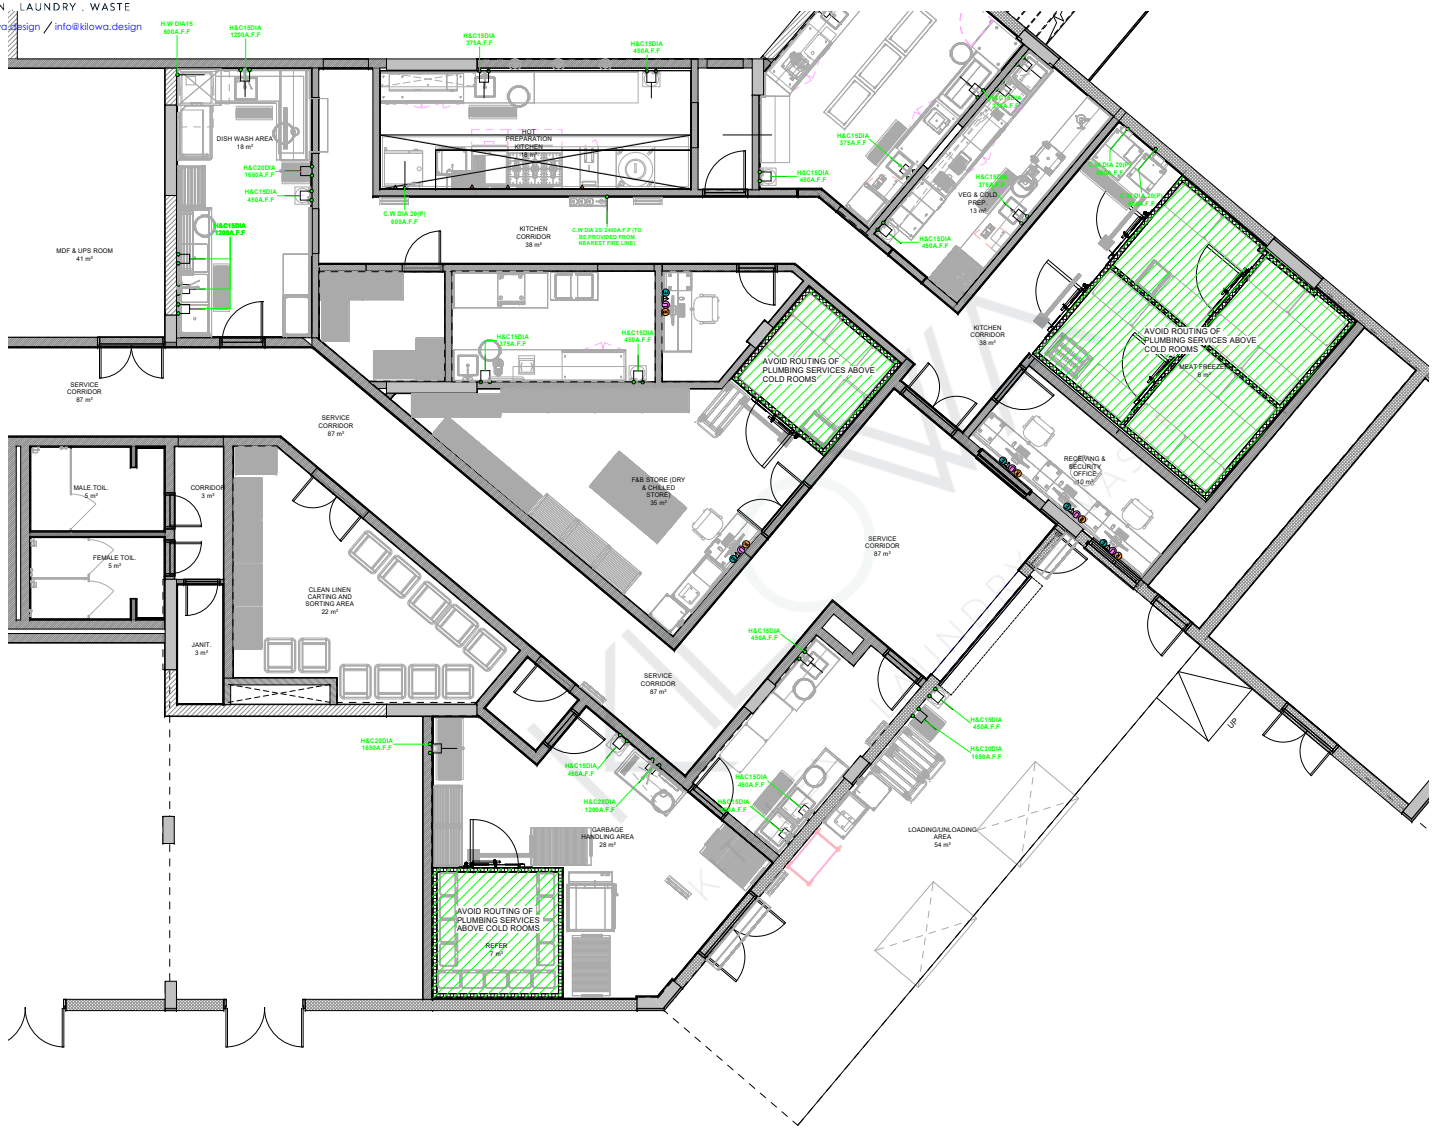

APPROVAL

REVIEW STATUS	A	B	C	D
	APPROVED	APPROVED AS NOTED	REVISE & RESUBMIT	REJECTED
DATE REVIEWED				
REVIEWED BY				

KEY PLAN:

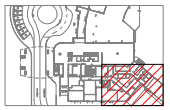

GENERAL NOTES:

1. ALL DIMENSIONS ARE IN MILLIMETERS AND LEVELS ARE IN METERS UNLESS NOTED OTHERWISE.
2. DO NOT SCALE FROM THIS DRAWING. ONLY WRITTEN DIMENSIONS ARE TO BE FOLLOWED. MENTIONED SIZE DRAWING SET IS FULL SIZE.
3. ALL EQUIPMENTS HAVE THEIR UNIQUE NUMBERING i.e ITEM NO. FOR INFORMATION OF EQUIPMENTS PLEASE REFER EQUIPMENT SPECIFICATION SHEET ALONG WITH THE DRAWINGS.
4. KITCHEN EQUIPMENT SPECIFICATION ARE GIVEN UNDER EQUIPMENT SPECIFICATION SHEET.
5. THE MEP REQUIREMENTS FOR THE EQUIPMENTS ARE SHOWN IN SERVICES DRAWINGS WHICH USED UNIQUE SYMBOLS, WHICH ARE DEFINED IN SHEET NO. 1003.

REFERENCE DESIGN DRAWINGS

REFERENCE NUMBER	DATE	TITLE

REFERENCE SHOP DRAWINGS

REFERENCE NUMBER	DATE	TITLE

RELATED DOCUMENTS

REFERENCE NUMBER	DATE	TITLE

REV	DATE	DESCRIPTION	DRAWN	CHECK	APPROVED

PROJECT TITLE:

KILOWA SAMPLE PROJECT

FACILITY-CONSULTANT:

KILOWA.

KITCHEN . LAUNDRY . WASTE

VISIT:- www.kilowa.design / EMAIL:- info@kilowa.design

Drawing Title:

GROUND FLOOR WATER P1

SMPL -KILOWA-KLW - DD - G00 - 1109

SHEET (15 OF 41)

Date:	Drawn:	Checked:	Format:	Scale:
31/10/19	JK	DB	A1	1 : 50


PRO:	ORG:	DI:	TOD:
SMPL	KILOWA	KLW	DD

ZONE:	DWG. NO:	REV:
G00	1109	00

KILOWA.

KITCHEN . LAUNDRY . WASTE


www.kilowa.design / info@kilowa.design

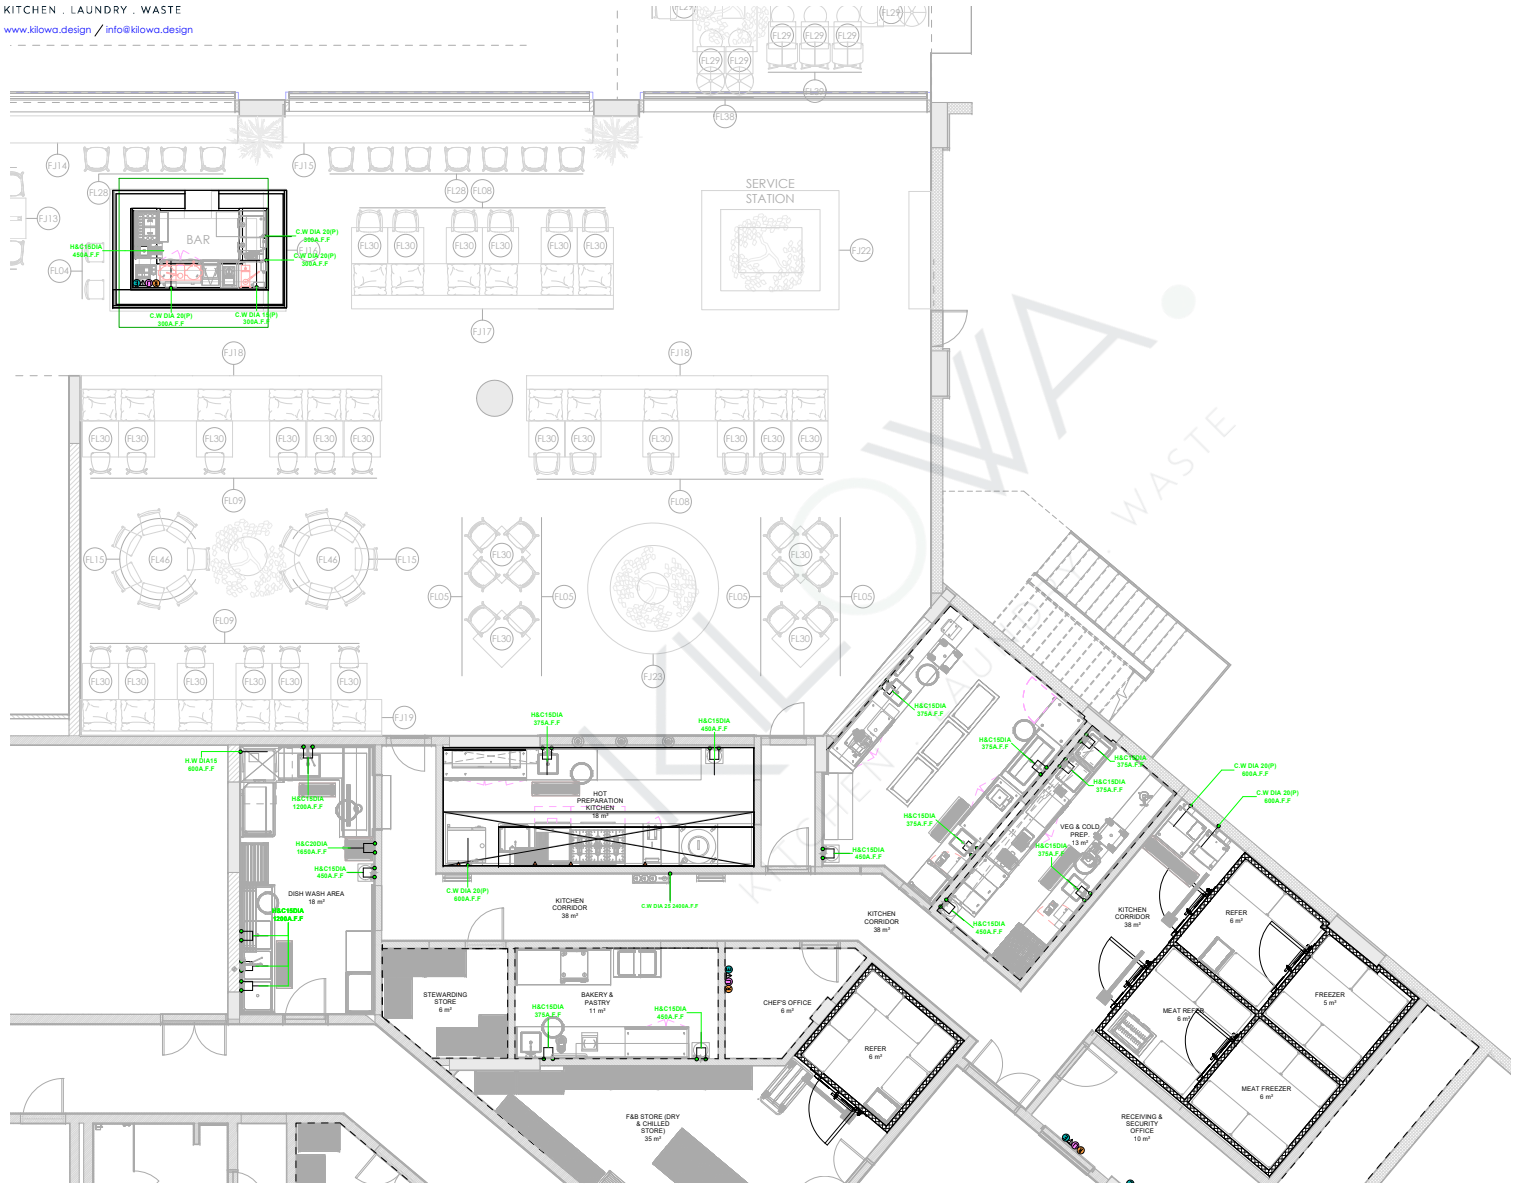

APPROVAL

REVIEW STATUS	A	B	C	D
	APPROVED	APPROVED AS NOTED	REVISE & RESUBMIT	REJECTED
DATE REVIEWED				
REVIEWED BY				

KEY PLAN:

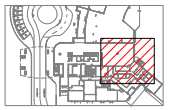

GENERAL NOTES:

1. ALL DIMENSIONS ARE IN MILLIMETERS AND LEVELS ARE IN METERS UNLESS NOTED OTHERWISE.
2. DO NOT SCALE FROM THIS DRAWING. ONLY WRITTEN DIMENSIONS ARE TO BE FOLLOWED. MENTIONED SIZE DRAWING SET IS FULL SIZE.
3. ALL EQUIPMENTS HAVE THEIR UNIQUE NUMBERING i.e ITEM NO. FOR INFORMATION OF EQUIPMENTS PLEASE REFER EQUIPMENT SPECIFICATION SHEET ALONG WITH THE DRAWINGS.
4. KITCHEN EQUIPMENT SPECIFICATION ARE GIVEN UNDER EQUIPMENT SPECIFICATION SHEET.
5. THE MEP REQUIREMENTS FOR THE EQUIPMENTS ARE SHOWN IN SERVICES DRAWINGS WHICH USED UNIQUE SYMBOLS, WHICH ARE DEFINED IN SHEET NO. 1003.

REFERENCE DESIGN DRAWINGS

REFERENCE NUMBER	DATE	TITLE

REFERENCE SHOP DRAWINGS

REFERENCE NUMBER	DATE	TITLE

RELATED DOCUMENTS

REFERENCE NUMBER	DATE	TITLE

REV	DATE	DESCRIPTION	DRAWN	CHECK	APPROVED

PROJECT TITLE:

KILOWA SAMPLE PROJECT

FACILITY-CONSULTANT:

KILOWA.

KITCHEN . LAUNDRY . WASTE

VISIT:- www.kilowa.design / EMAIL:- info@kilowa.design

Drawing Title:

GROUND FLOOR WATER P2

SMPL -KILOWA-KLW - DD - G00 - 1110

SHEET (16 OF 41)

Date:	Drawn:	Checked:	Format:	Scale:
31/10/19	JK	DB	A1	1:50


PRO:	ORG:	DI:	TOD:
SMPL	KILOWA	KLW	DD

ZONE:	DWG. NO:	REV:
G00	1110	00

KILOWA.

KITCHEN . LAUNDRY . WASTE


www.kilowa.design / info@kilowa.design

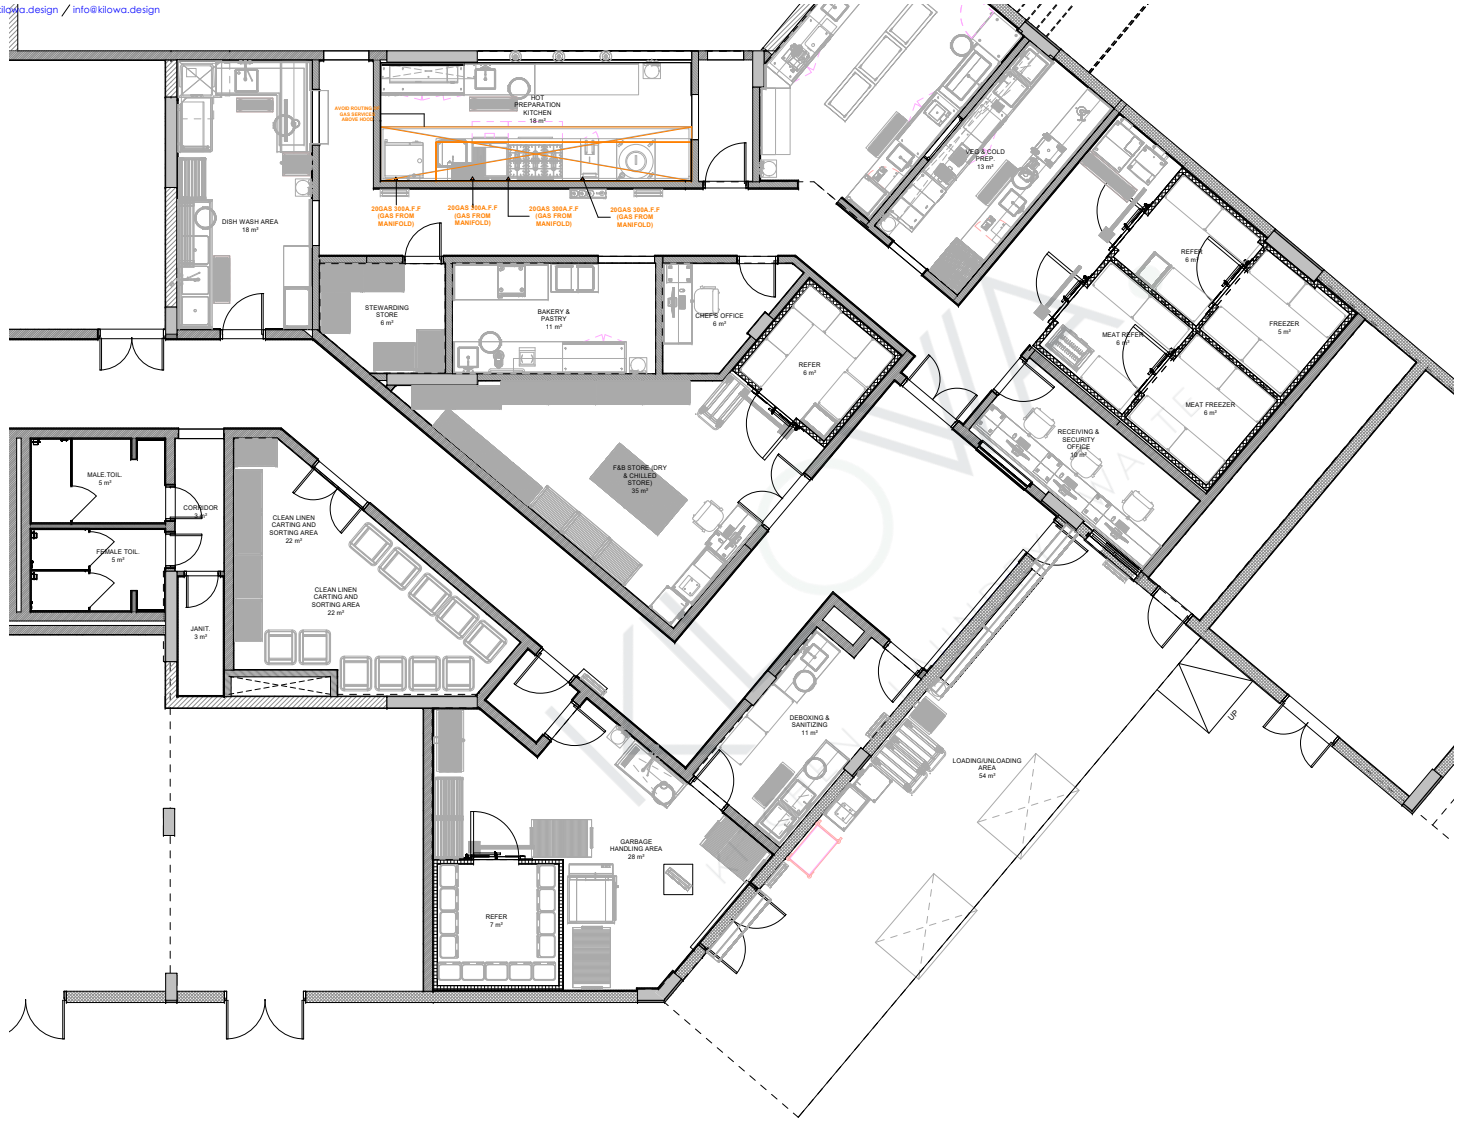

APPROVAL

REVIEW STATUS	A	B	C	D
	APPROVED	APPROVED AS NOTED	REVISE & RESUBMIT	REJECTED
DATE REVIEWED				
REVIEWED BY				

KEY PLAN:

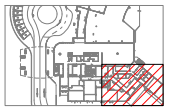

GENERAL NOTES:

1. ALL DIMENSIONS ARE IN MILLIMETERS AND LEVELS ARE IN METERS UNLESS NOTED OTHERWISE.
2. DO NOT SCALE FROM THIS DRAWING. ONLY WRITTEN DIMENSIONS ARE TO BE FOLLOWED. MENTIONED SIZE DRAWING SET IS FULL SIZE.
3. ALL EQUIPMENTS HAVE THEIR UNIQUE NUMBERING i.e ITEM NO. FOR INFORMATION OF EQUIPMENTS PLEASE REFER EQUIPMENT SPECIFICATION SHEET ALONG WITH THE DRAWINGS.
4. KITCHEN EQUIPMENT SPECIFICATION ARE GIVEN UNDER EQUIPMENT SPECIFICATION SHEET.
5. THE MEP REQUIREMENTS FOR THE EQUIPMENTS ARE SHOWN IN SERVICES DRAWINGS WHICH USED UNIQUE SYMBOLS, WHICH ARE DEFINED IN SHEET NO. 1003.

REFERENCE DESIGN DRAWINGS

REFERENCE NUMBER	DATE	TITLE

REFERENCE SHOP DRAWINGS

REFERENCE NUMBER	DATE	TITLE

RELATED DOCUMENTS

REFERENCE NUMBER	DATE	TITLE

REV	DATE	DESCRIPTION	DRAWN	CHECK	APPROVED

PROJECT TITLE:

KILOWA SAMPLE PROJECT

FACILITY-CONSULTANT:

KILOWA.

KITCHEN . LAUNDRY . WASTE

VISIT:- www.kilowa.design / EMAIL:- info@kilowa.design

Drawing Title:

GROUND FLOOR PLAN GAS

SMPL -KILOWA-KLW - DD - G00 - 1111

SHEET (11 OF 41)

Date:	Drawn:	Checked:	Format:	Scale:
31/10/19	JK	DB	A1	1 : 50


PRO:	ORG:	DI:	TOD:
SMPL	KILOWA	KLW	DD


ZONE:	DWG. NO:	REV:
G00	1111	00

KILOWA.

KITCHEN . LAUNDRY . WASTE

www.kilowa.design / info@kilowa.design

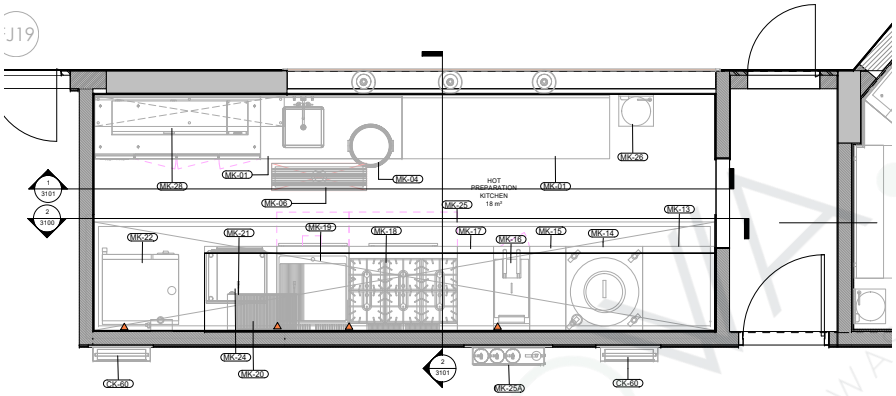

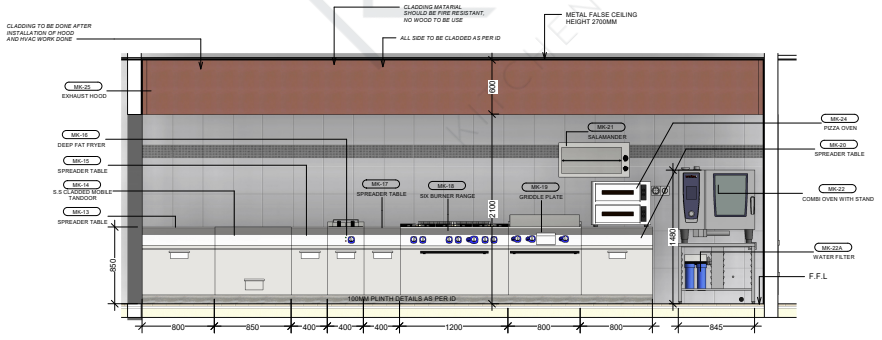

APPROVAL

REVIEW STATUS	A	B	C	D
	APPROVED	APPROVED AS NOTED	REVISE & RESUBMIT	REJECTED
DATE REVIEWED				
REVIEWED BY				

KEY PLAN:

GENERAL NOTES:

1. ALL DIMENSIONS ARE IN MILLIMETERS AND LEVELS ARE IN METERS UNLESS NOTED OTHERWISE.
2. DO NOT SCALE FROM THIS DRAWING. ONLY WRITTEN DIMENSIONS ARE TO BE FOLLOWED. MENTIONED SIZE DRAWING SET IS FULL SIZE.
3. ALL EQUIPMENTS HAVE THEIR UNIQUE NUMBERING i.e ITEM NO. FOR INFORMATION OF EQUIPMENTS PLEASE REFER EQUIPMENT SPECIFICATION SHEET ALONG WITH THE DRAWINGS.
4. KITCHEN EQUIPMENT SPECIFICATION ARE GIVEN UNDER EQUIPMENT SPECIFICATION SHEET.
5. THE MEP REQUIREMENTS FOR THE EQUIPMENTS ARE SHOWN IN SERVICES DRAWINGS WHICH USED UNIQUE SYMBOLS, WHICH ARE DEFINED IN SHEET NO. 1003.

REFERENCE DESIGN DRAWINGS

REFERENCE NUMBER	DATE	TITLE

REFERENCE SHOP DRAWINGS

REFERENCE NUMBER	DATE	TITLE

RELATED DOCUMENTS

REFERENCE NUMBER	DATE	TITLE

REV	DATE	DESCRIPTION	DRAWN	CHECK	APPROVED

PROJECT TITLE:

KILOWA SAMPLE PROJECT

FACILITY-CONSULTANT:

KILOWA.

KITCHEN . LAUNDRY . WASTE

VISIT:- www.kilowa.design / EMAIL:- info@kilowa.design

Drawing Title:

SHOW KITCHEN SECTIONS 1

SMPL -KILOWA-KLW - DD - G00 - 3100

SHEET (OF)

Date:	Drawn:	Checked:	Format:	Scale:
08/14/20	Author	Checker	A1	1 : 25


PRO:	ORG:	DI:	TOD:
SMPL	KILOWA	KLW	DD


ZONE:	DWG. NO:	REV:
G00	3100	00


KILOWA.


KITCHEN . LAUNDRY . WASTE

www.kilowa.design / info@kilowa.design

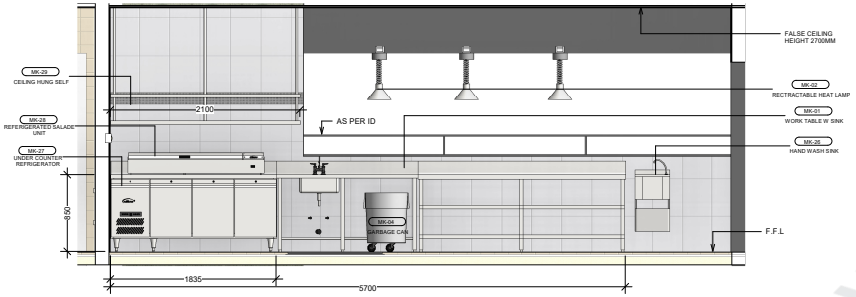

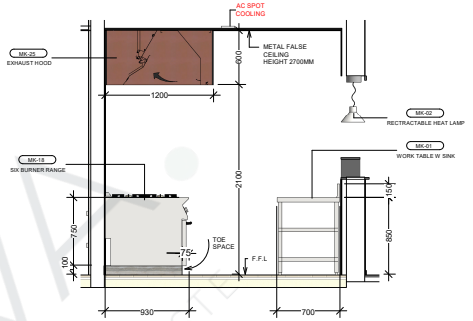

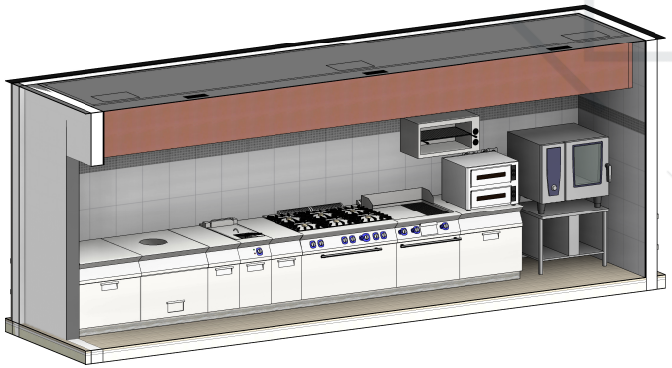

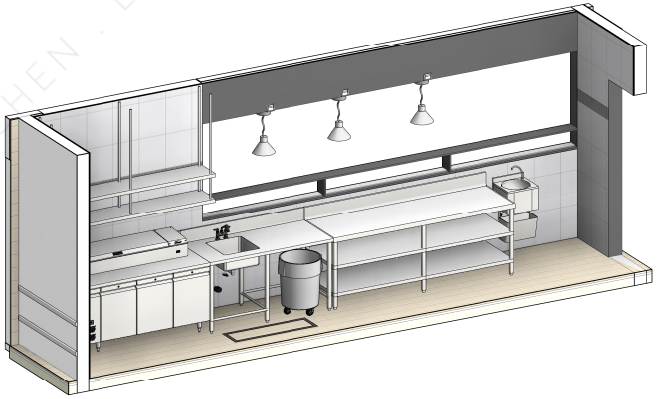

KILOWA . KITCHEN . LAUNDRY . WASTE

APPROVAL

REVIEW STATUS	A	B	C	D
	APPROVED	APPROVED AS NOTED	REVISE & RESUBMIT	REJECTED
DATE REVIEWED				
REVIEWED BY				

KEY PLAN:

GENERAL NOTES:

1. ALL DIMENSIONS ARE IN MILLIMETERS AND LEVELS ARE IN METERS UNLESS NOTED OTHERWISE.
2. DO NOT SCALE FROM THIS DRAWING. ONLY WRITTEN DIMENSIONS ARE TO BE FOLLOWED. MENTIONED SIZE DRAWING SET IS FULL SIZE.
3. ALL EQUIPMENTS HAVE THEIR UNIQUE NUMBERING i.e ITEM NO. FOR INFORMATION OF EQUIPMENTS PLEASE REFER EQUIPMENT SPECIFICATION SHEET ALONG WITH THE DRAWINGS.
4. KITCHEN EQUIPMENT SPECIFICATION ARE GIVEN UNDER EQUIPMENT SPECIFICATION SHEET.
5. THE MEP REQUIREMENTS FOR THE EQUIPMENTS ARE SHOWN IN SERVICES DRAWINGS WHICH USED UNIQUE SYMBOLS, WHICH ARE DEFINED IN SHEET NO. 1003.

REFERENCE DESIGN DRAWINGS

REFERENCE NUMBER	DATE	TITLE

REFERENCE SHOP DRAWINGS

REFERENCE NUMBER	DATE	TITLE

RELATED DOCUMENTS

REFERENCE NUMBER	DATE	TITLE

REV	DATE	DESCRIPTION	DRAWN	CHECK	APPROVED

PROJECT TITLE:

KILOWA SAMPLE PROJECT

FACILITY-CONSULTANT:

KILOWA.

KITCHEN . LAUNDRY . WASTE

VISIT:- www.kilowa.design / EMAIL:- info@kilowa.design

Drawing Title:

SHOW KITCHEN SECTION 2 & 3

SMPL -KILOWA-KLW - DD - G00 - 3101

SHEET (OF)

Date:	Drawn:	Checked:	Format:	Scale:
08/14/20	Author	Checker	A1	1 : 25

PRO:	ORG:	DI:	TOD:
SMPL	KILOWA	KLW	DD

ZONE:	DWG. NO:	REV:
G00	3101	00